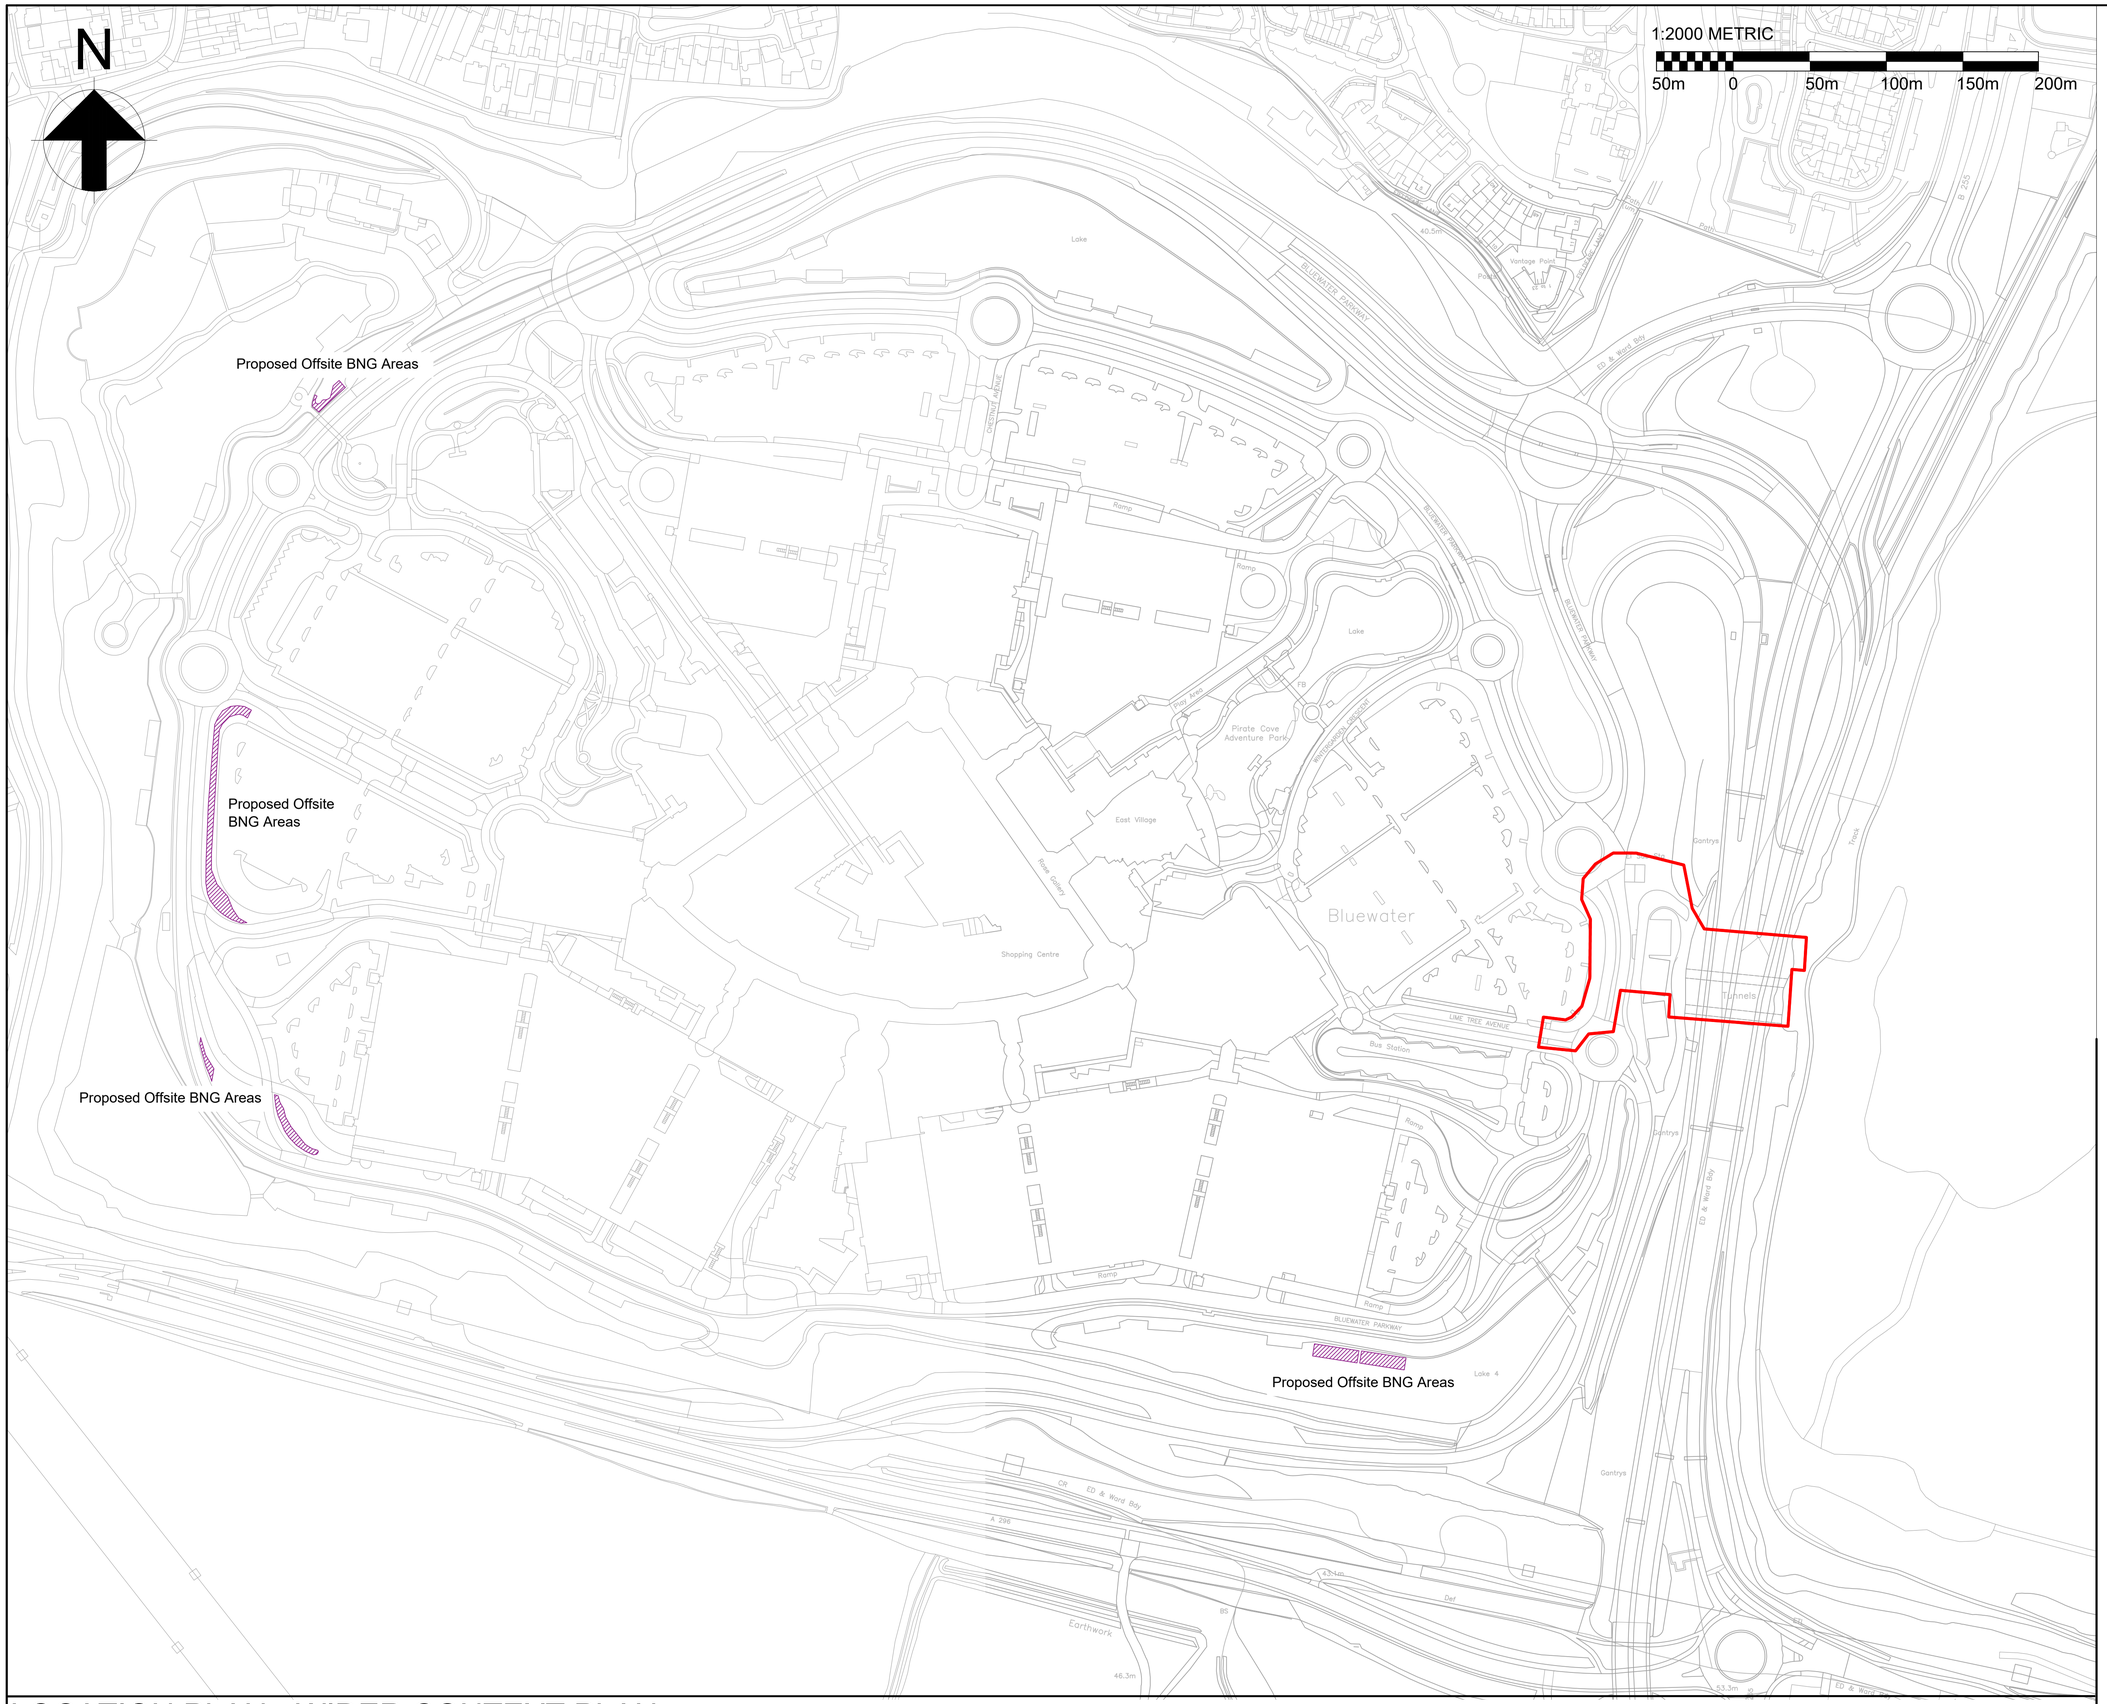

KEY

Proposed Offsite BNG Areas

Planning Boundary

Rev	Date	Description	Prod.	Chk.	Rev.	App.
P01	12.07.24	Planning application submission	JFS	BP	CJ	LK

Kent County Council

Project:

Fastrack Full Network
Bean Road Tunnel

Site

Bluewater
Greenhithe
Kent
DA99ST

Client

Kent County Council

ARCADIS

Registered office:
80 Fenchurch Street
London
EC3M 4BY

Coordinating office:
80 Fenchurch Street
London
EC3M 4BY
Tel: 44 (0)20 7812 2000

www.arcadis.com

© Copyright reserved

Drawing Title:

PROPOSED OFFSITE BNG AREAS
WIDER CONTEXT PLAN

DO NOT SCALE

Scale: 1:2000 @ A1

Suitability Description:

PLANNING APPLICATION

Drawing Number: BRT-TG-XX-ZZ-DR-LS-3002

Revision: P01